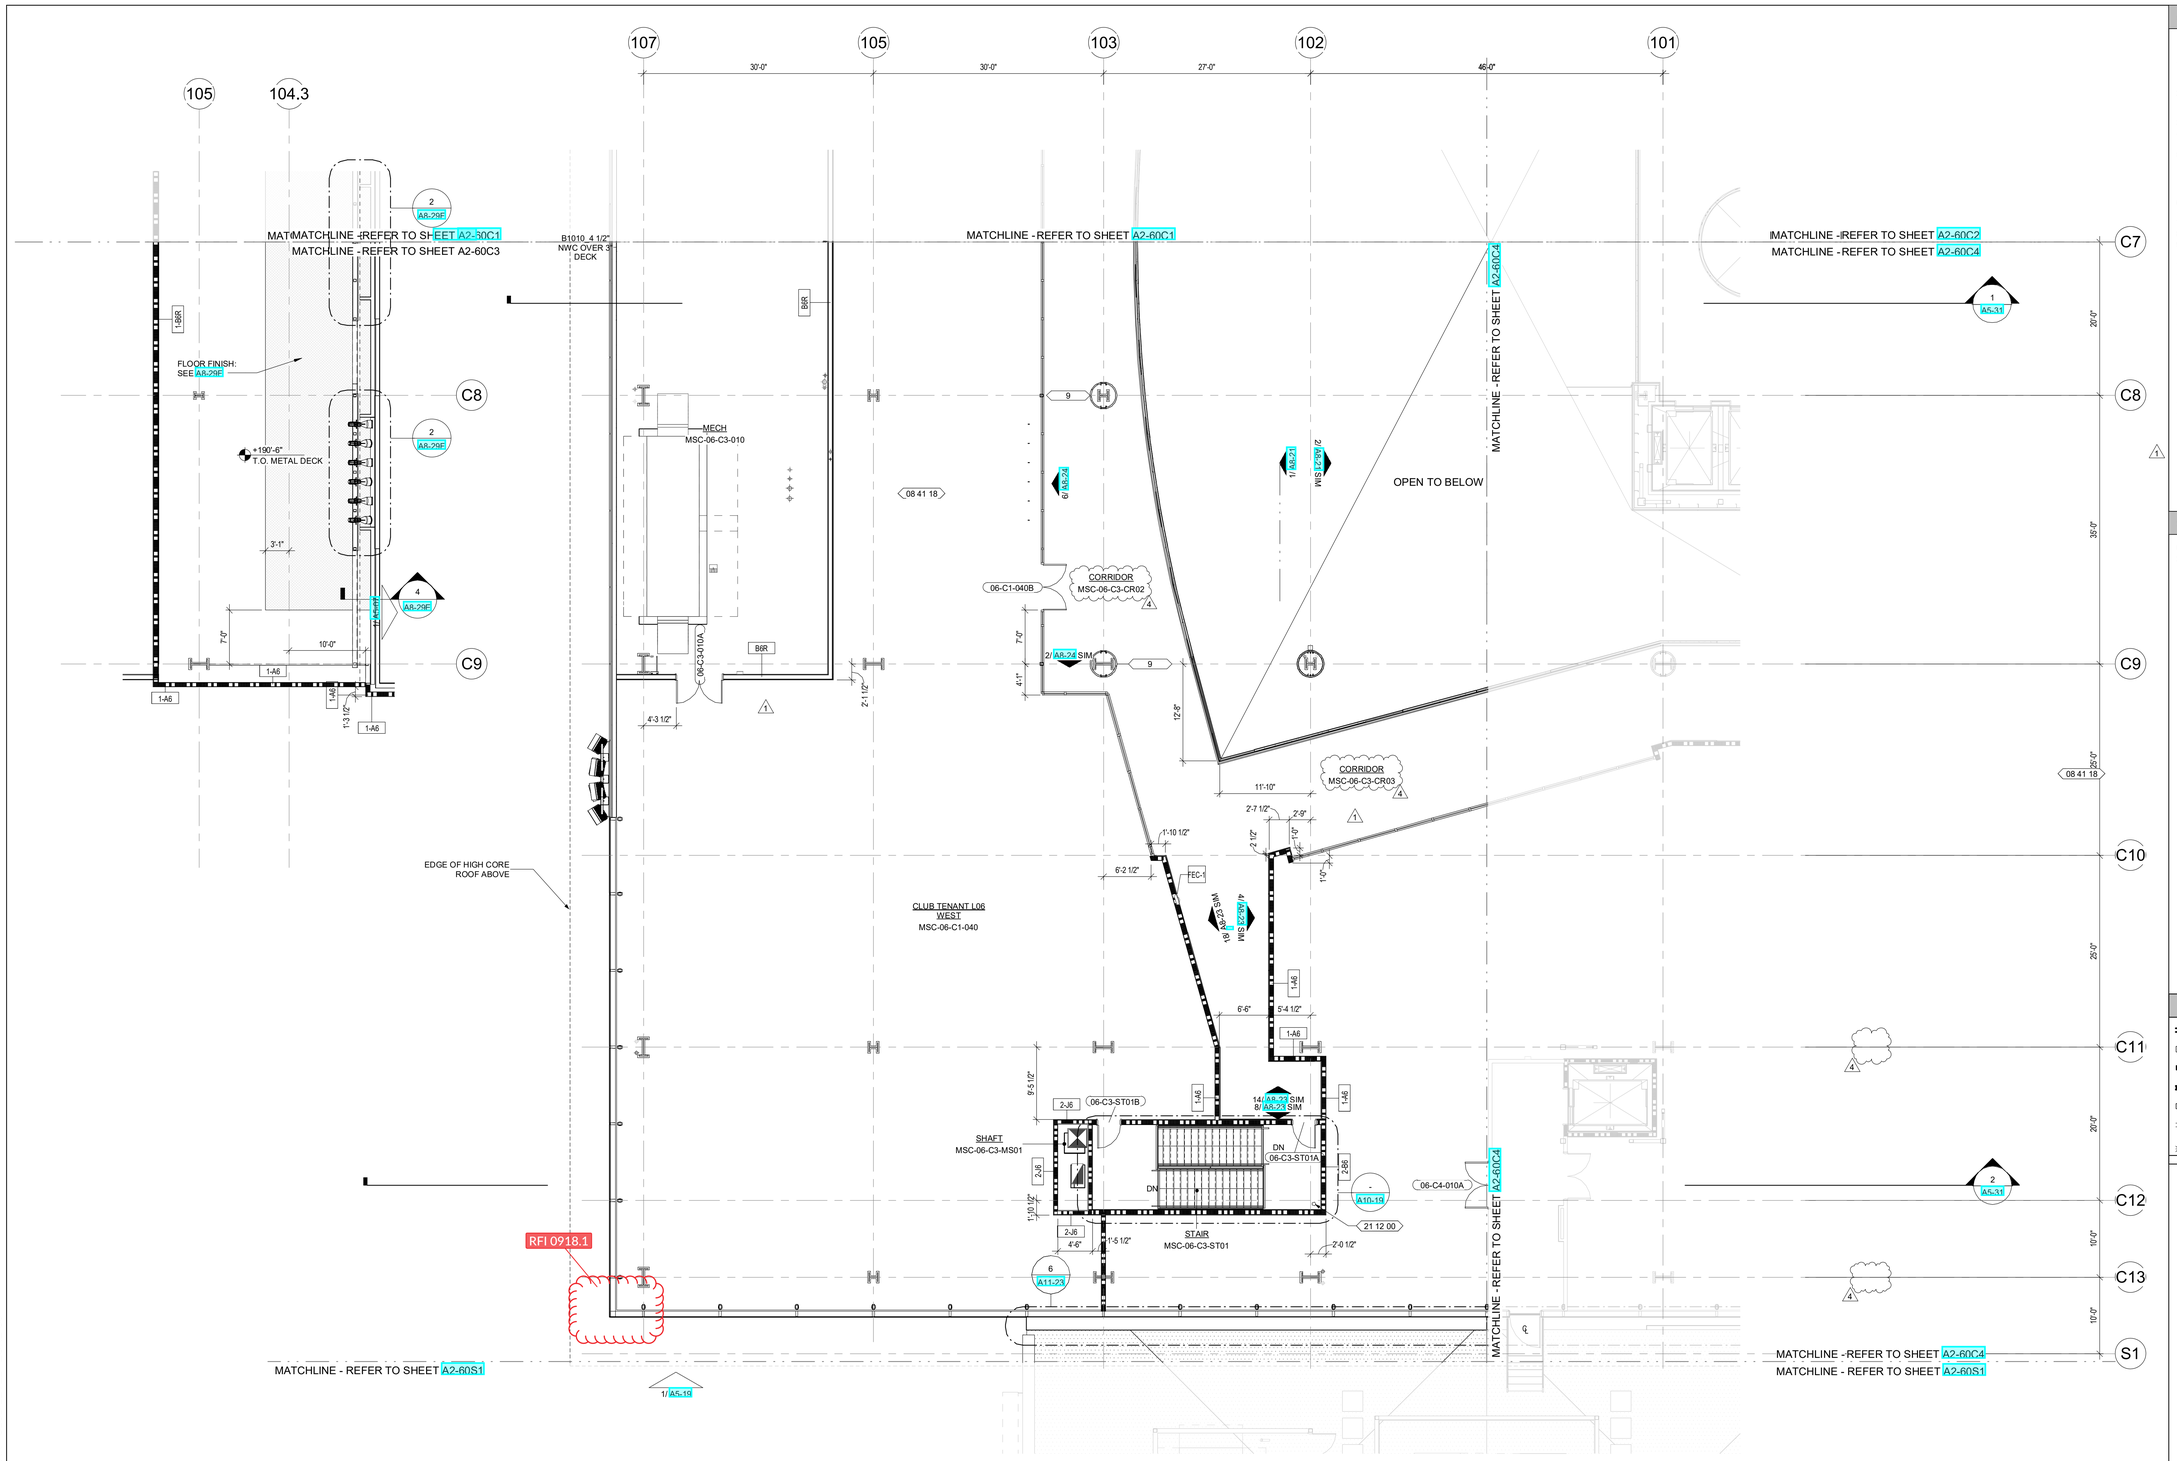

2 LEVEL 06 LIGHTING PLATFORM - ZONE C3
1/8" = 1'-0"

1 FLOOR PLAN - CLUB LEVEL PLAN - ZONE C3
1/8" = 1'-0"

TPJV Received 04/29/19
DCN MSC-097 CRX# 2002
DCN MSC-098 CRX# 0911.14

GENERAL NOTES

1. PROVIDE STAINLESS STEEL WALL CORNER GUARDS UP TO 8'-0" AFF FOR ALL OUTSIDE CORNERS; TYPICAL FOR NON-PUBLIC SPACES
2. PROVIDE FLUSH RECESSED BRUSHED STAINLESS STEEL WALL CORNER GUARDS UP TO 8'-0" AFF AT ALL OUTSIDE CORNERS AND ENTRYWAYS IN PUBLIC AREAS; TYPICAL FOR PUBLIC AREAS
3. PROVIDE HOLLOW METAL DOORS AND FRAMES U.N.O.
4. INTERIOR FIT-OUT FOR CONCESSIONS AND CLUB SPACES TO BE PROVIDED AT A FUTURE DATE BY TENANT
5. INTERIOR FIT-OUT FOR CBP INTERVIEW ROOMS AND COMMAND CENTER TO BE IN ACCORDANCE WITH U.S. DEPARTMENT OF HOMELAND SECURITY CBP GUIDELINES; INCLUDING BUT NOT LIMITED TO INSPECTION OF WIRE MESH INTER-LAYER BY CBP AT ALL PARTITIONS PRIOR TO SHEATHING AND FINISHING.
6. REFER TO SHEET A0-41 FINISH LEGEND FOR FINISH MATERIALS KEY
7. REFER TO SHEET A0-41 - A0-44 FOR NON-PUBLIC ROOM FINISHES
8. REFER TO SHEETS A11-41/53 FOR WATERPROOFING DETAILS
9. REFER TO SHEETS A9-80 FOR INTERIOR SEISMIC/EXPANSION JOINTS AND A11-20 FOR EXTERIOR SJEJ
10. REFER TO SHEETS A1.10 - A1.80 FOR TOP OF SLAB ELEVATIONS
11. REFER TO AG SERIES SIGNAGE DRAWINGS FOR LAYOUT AND DETAILS OF WAYFINDING ELEMENTS INCLUDING FLOOR, OVERHEAD AND WALL MOUNTED WAYFINDING ELEMENTS.
12. REFER TO SHEETS A9-40 - A9-42 FOR ALL COLUMN COVER DETAILS AND TYPES
13. REFER TO A8-01 TO A8-29 OVERALL INTERIOR ELEVATIONS FOR CALL-OUTS REFERENCING ENLARGED INTERIOR DETAILS UNLESS NOTED OTHERWISE
14. T.O. 36" DIA. CONC. ENCASED COLUMNS @ EL. 138'-6" TYPICAL AT APRON LEVEL WITH EXCEPTION OF BAGGAGE MAKE-UP AREA (G/L 101 & 102 BETWEEN G/L N9-N26 AND S7-S9) TOP @ EL. 133'-6". AT BASEMENT LEVEL T.O. 36" DIA. CONC. ENCASED COLUMNS EXTEND TO UNDERSIDE OF APRON LEVEL SLAB
15. REFER TO SHEETS A0-10 TO A0-12 FOR PARTITION TYPES
16. SEE NOTES "ATRIUM" FOR ATRIUM BOUNDARIES. REFER ALSO TO LIFE SAFETY DRAWINGS SHEETS LS-01 - LS-06 AND ZONE PLANS FOR ATRIUM BOUNDARIES (1-HR FIRE BARRIER)

SHEET NOTES

05 58 13	COLUMN COVER
21 12 00	FIRE-SUPPRESSION STANDPIPES

WALL PARTITION RATING LEGEND

- NON-RATED PARTITION
- 1-HOUR RATED FIRE BARRIER
- 2-HOUR RATED FIRE BARRIER
- 4-HOUR RATED FIRE BARRIER
- 1-HOUR RATED FIRE PARTITION
- PARTITION TO BE PROVIDED BY FUTURE TENANT
- FENCE PARTITION

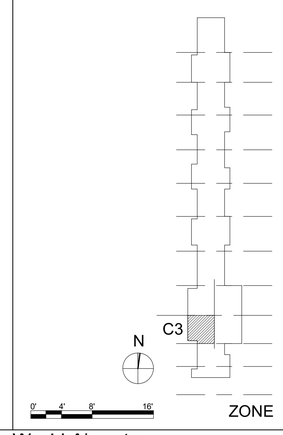

Turner PCL A JOINT VENTURE | CORGAN Gensler gkkworks

LICENSED ARCHITECT — LAWRENCE KEITH — 20340 — 07/31/2019 RENEWAL DATE — STATE OF CALIFORNIA

△	REVISIONS		○	ISSUES	
1	10/31/2017	DCN MSC-048	1	02/26/2016	30% DESIGN DEVELOPMENT
2	03/20/2018	DCN MSC-068	2	05/24/2016	FOUNDATION/MASTER PERMIT
3	06/06/2018	DCN MSC-079	3	05/23/2016	CURTAIN WALL PACKAGE
4	01/28/2019	DCN MSC-097	4	07/14/2016	60% DESIGN DEVELOPMENT
			5	09/16/2016	ST FRAME/ MASTER PERMIT
			6	02/20/2017	ISSUE FOR PERMIT
			7	07/13/2017	ISSUE FOR CONSTRUCTION

PMD ONTWW LAX

GRID LOCATIONS TO

Los Angeles World Airports
MSC NORTH CONCOURSE
FLOOR PLAN - CLUB LEVEL - ZONE C3
380 World Way - BLDG A Los Angeles, CA 90045

SUBMITTED BY
ASST. CHIEF AIRPORTS ENGINEER

APPROVED BY
CHIEF AIRPORTS ENGINEER

PERMIT: 16014-10000-02498
MSC

JOB DA-4971
DATE 7/13/2017
SCALE 1/8" = 1'-0"

SHEET
A2-60C3

4/4/2019 11:19:32 AM A2-60C3 FLOOR PLAN - CLUB LEVEL - ZONE C3
260.120